

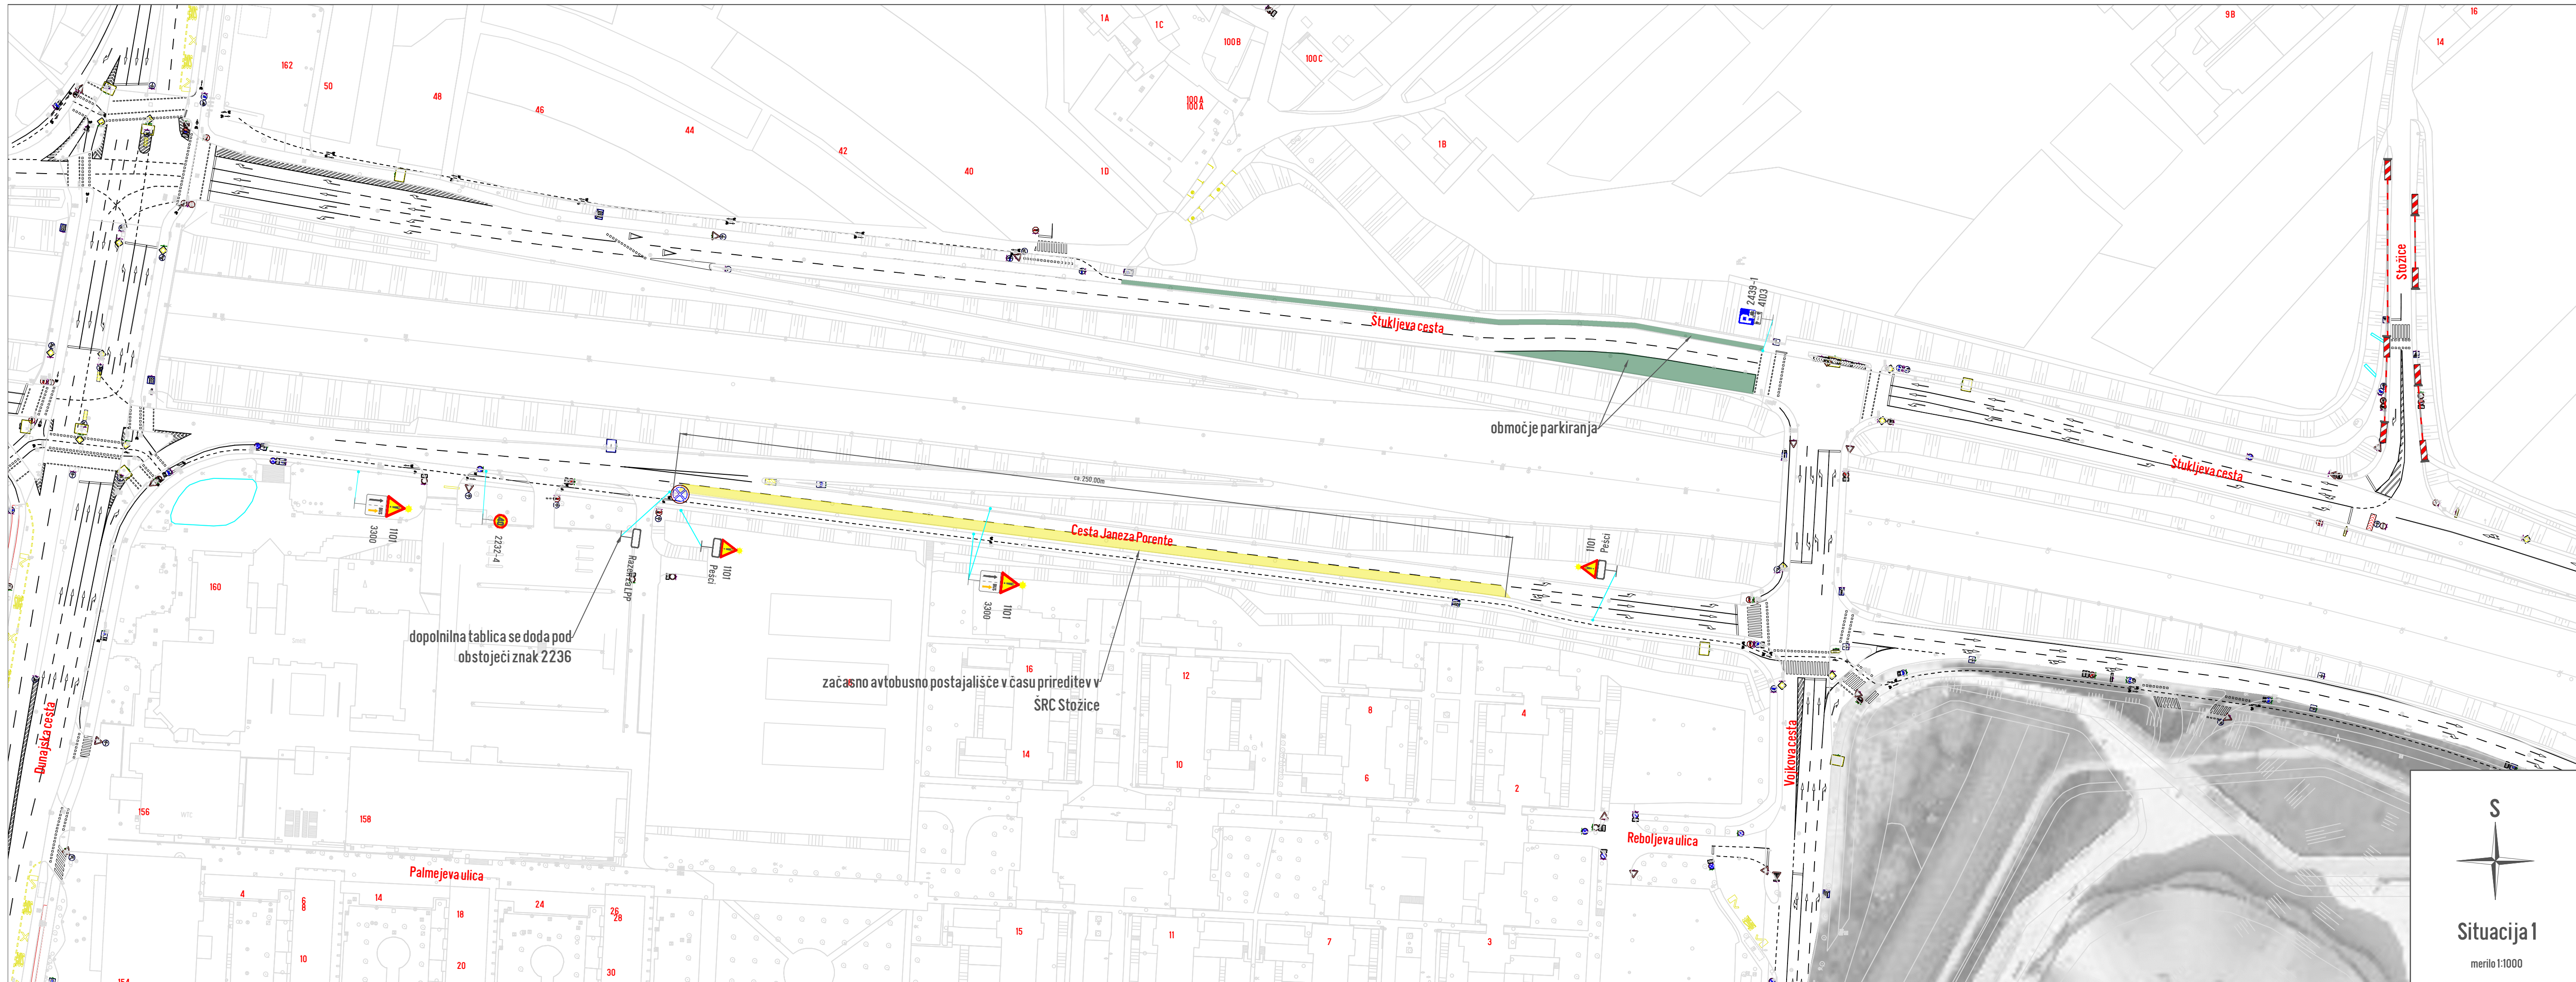


Situacija 1

merilo 1:1000

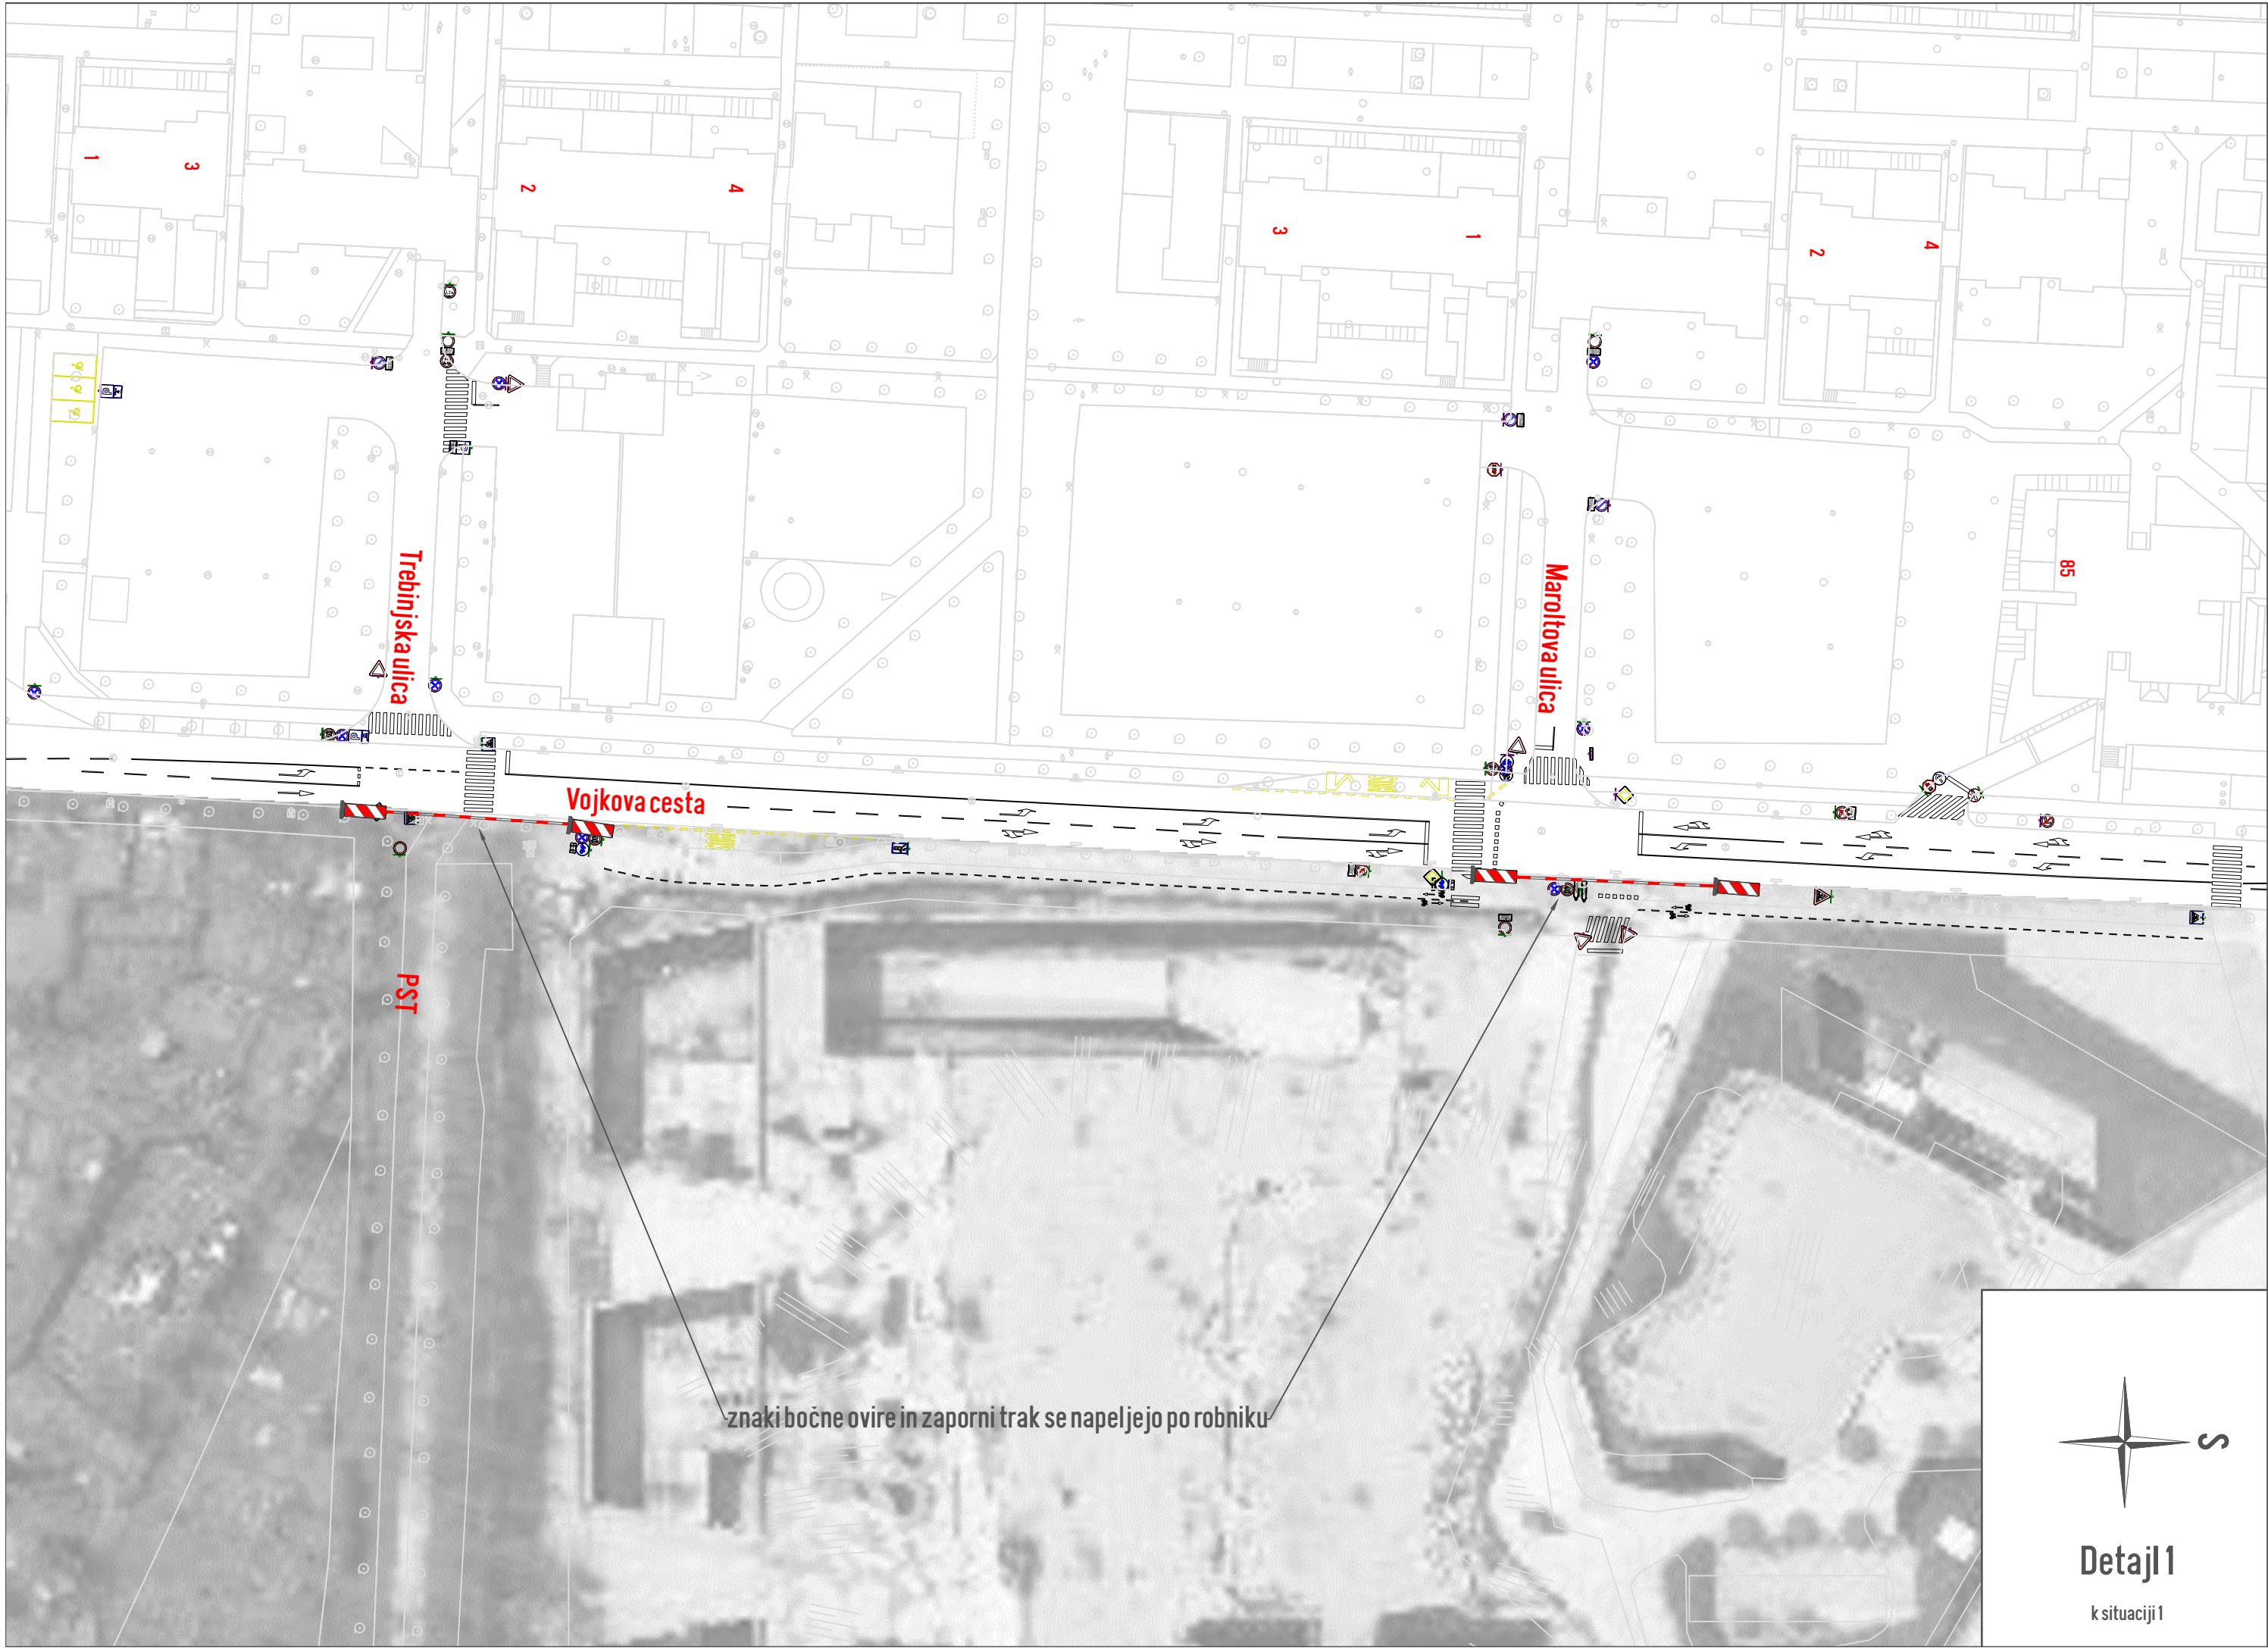

Detajl 1
k situaciji 1

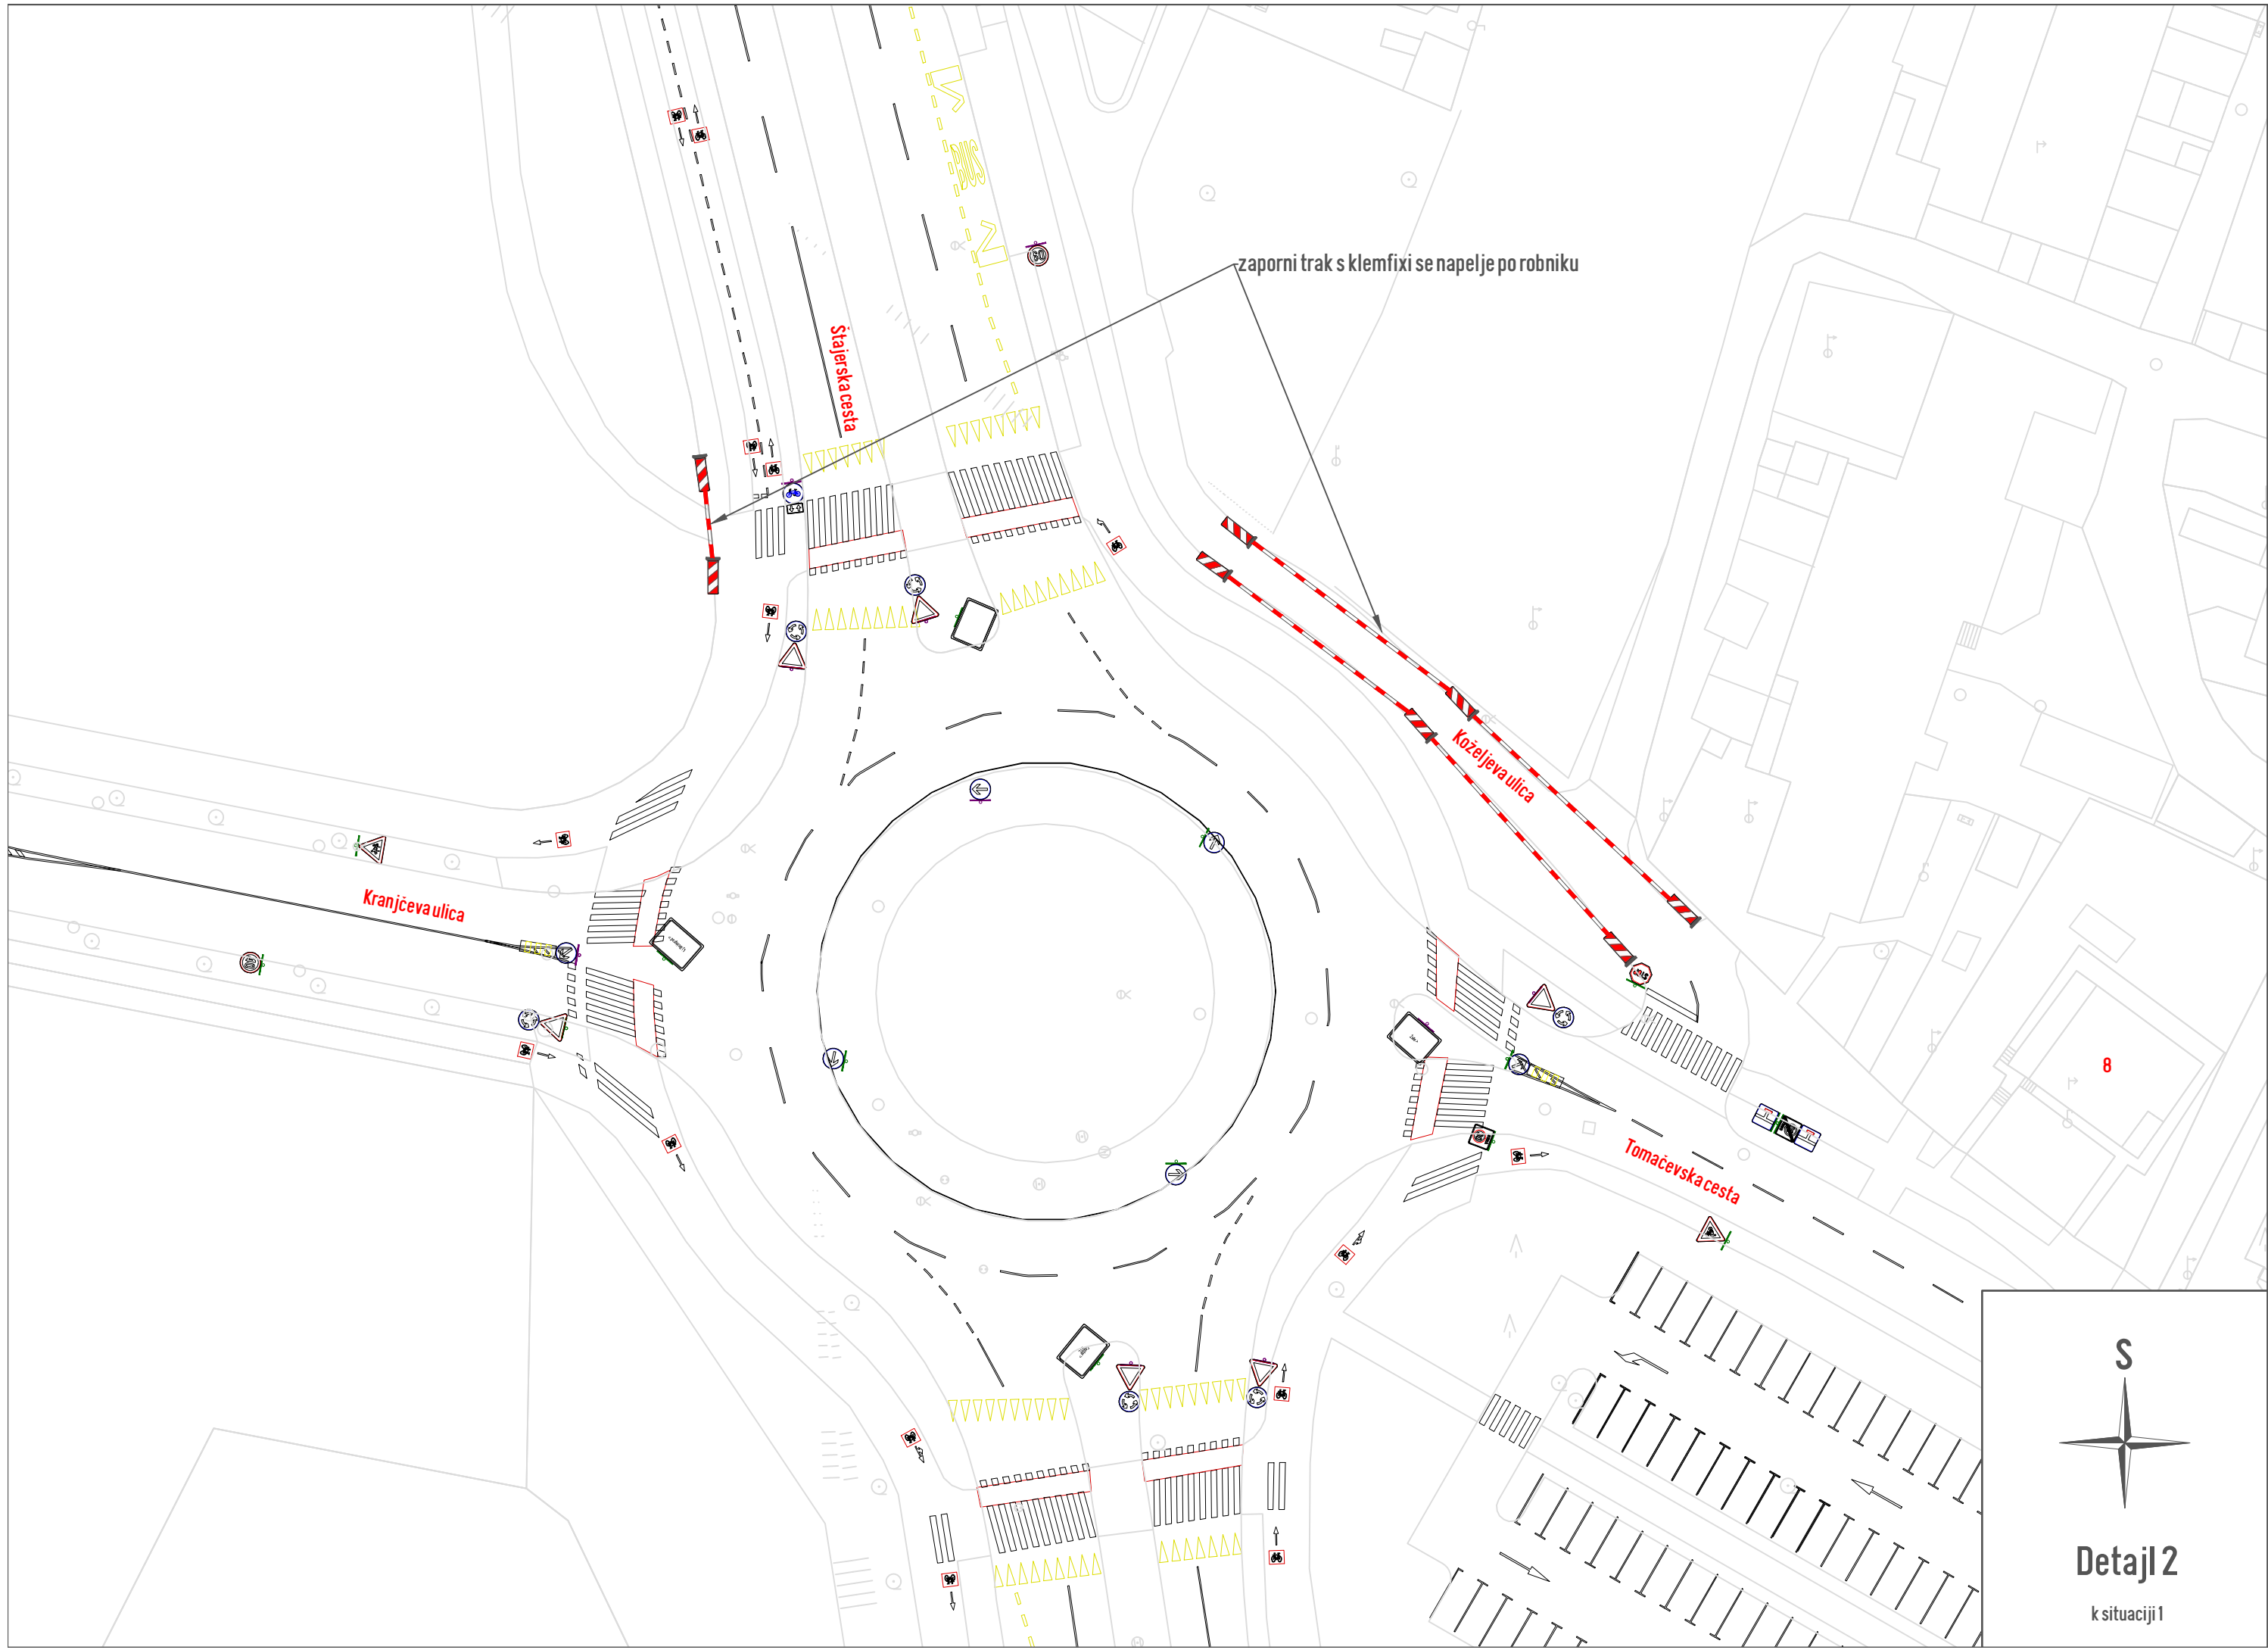



S

Detajl 2


k situaciji 1




Situacija 2

merilo 1:1000

Shema postavitve znakov 2201 in raztegljivih ograj za vsakim priključkom

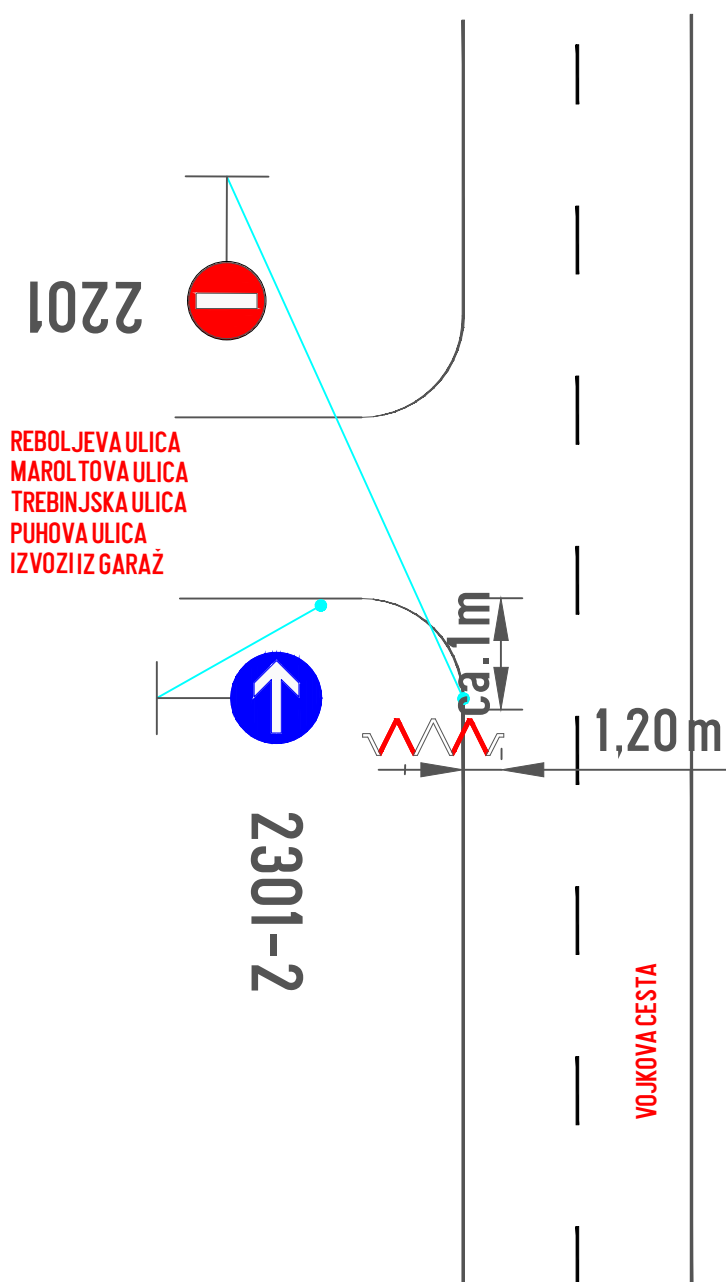

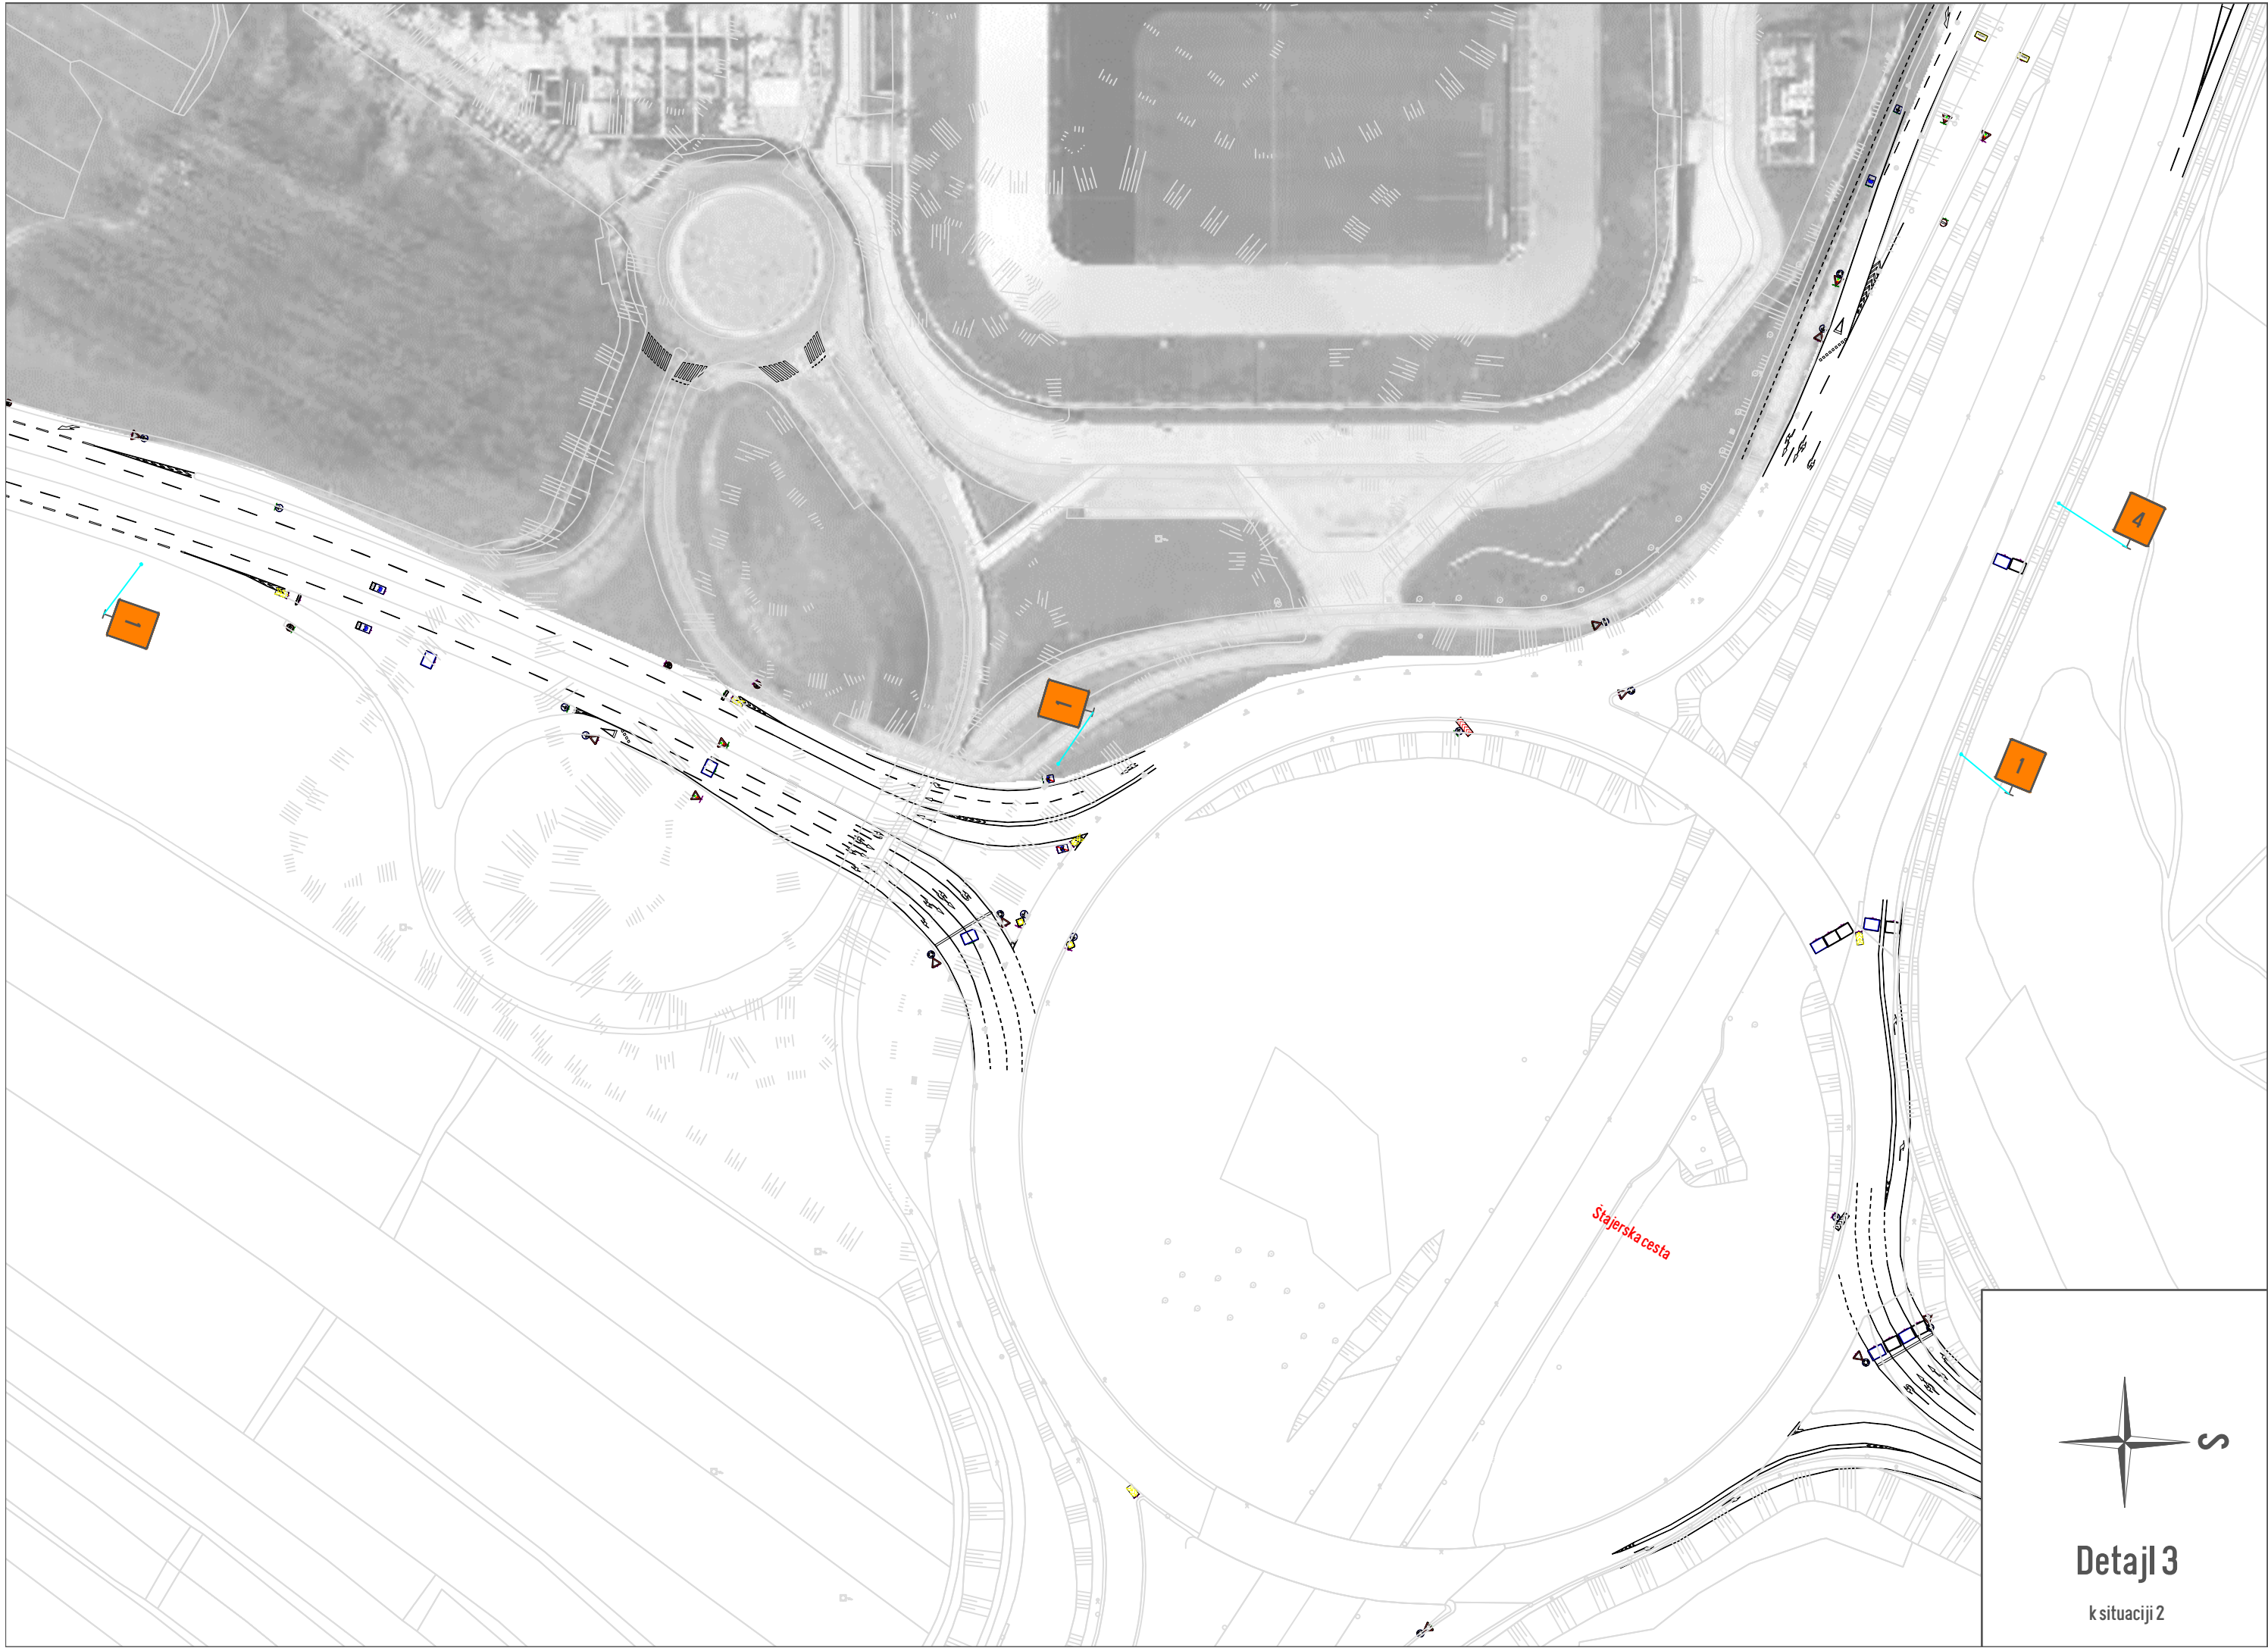




Detajl 3

k situaciji 2



Detajl 4
k situaciji 2

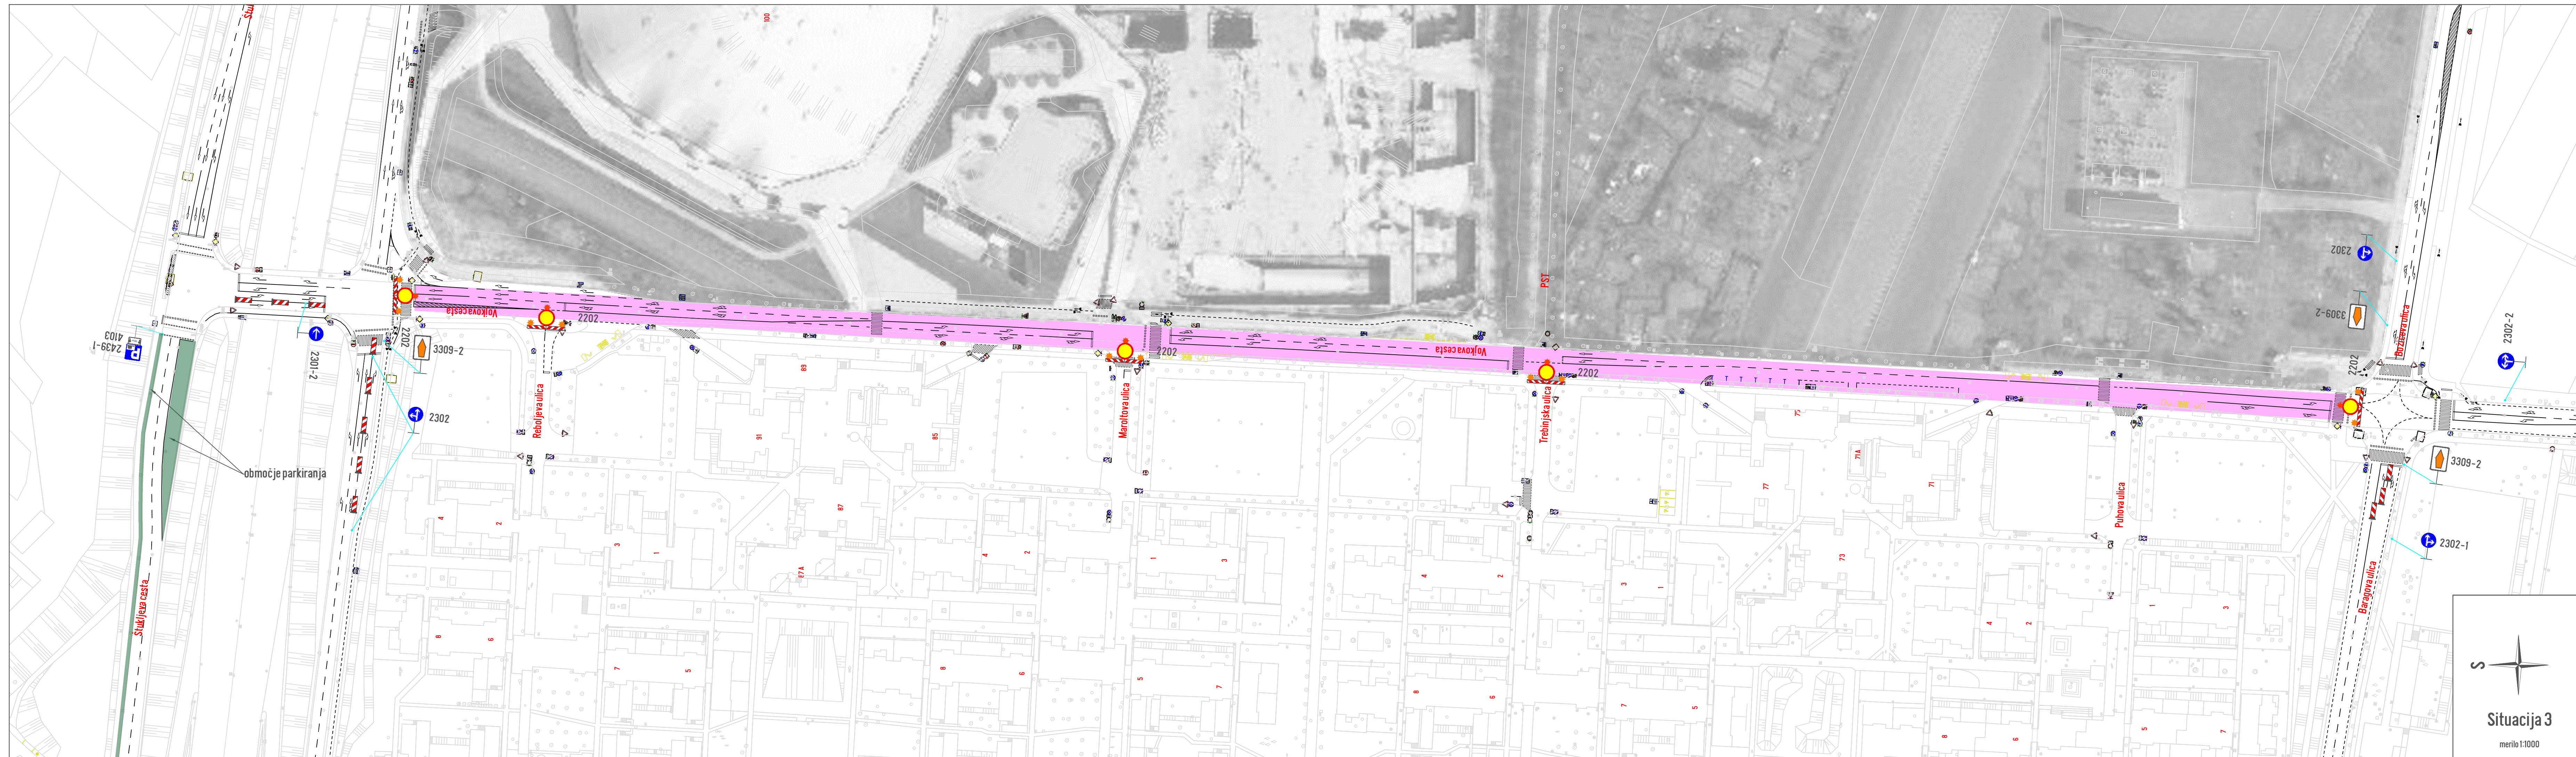

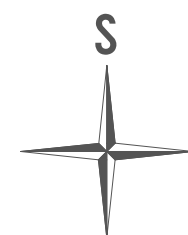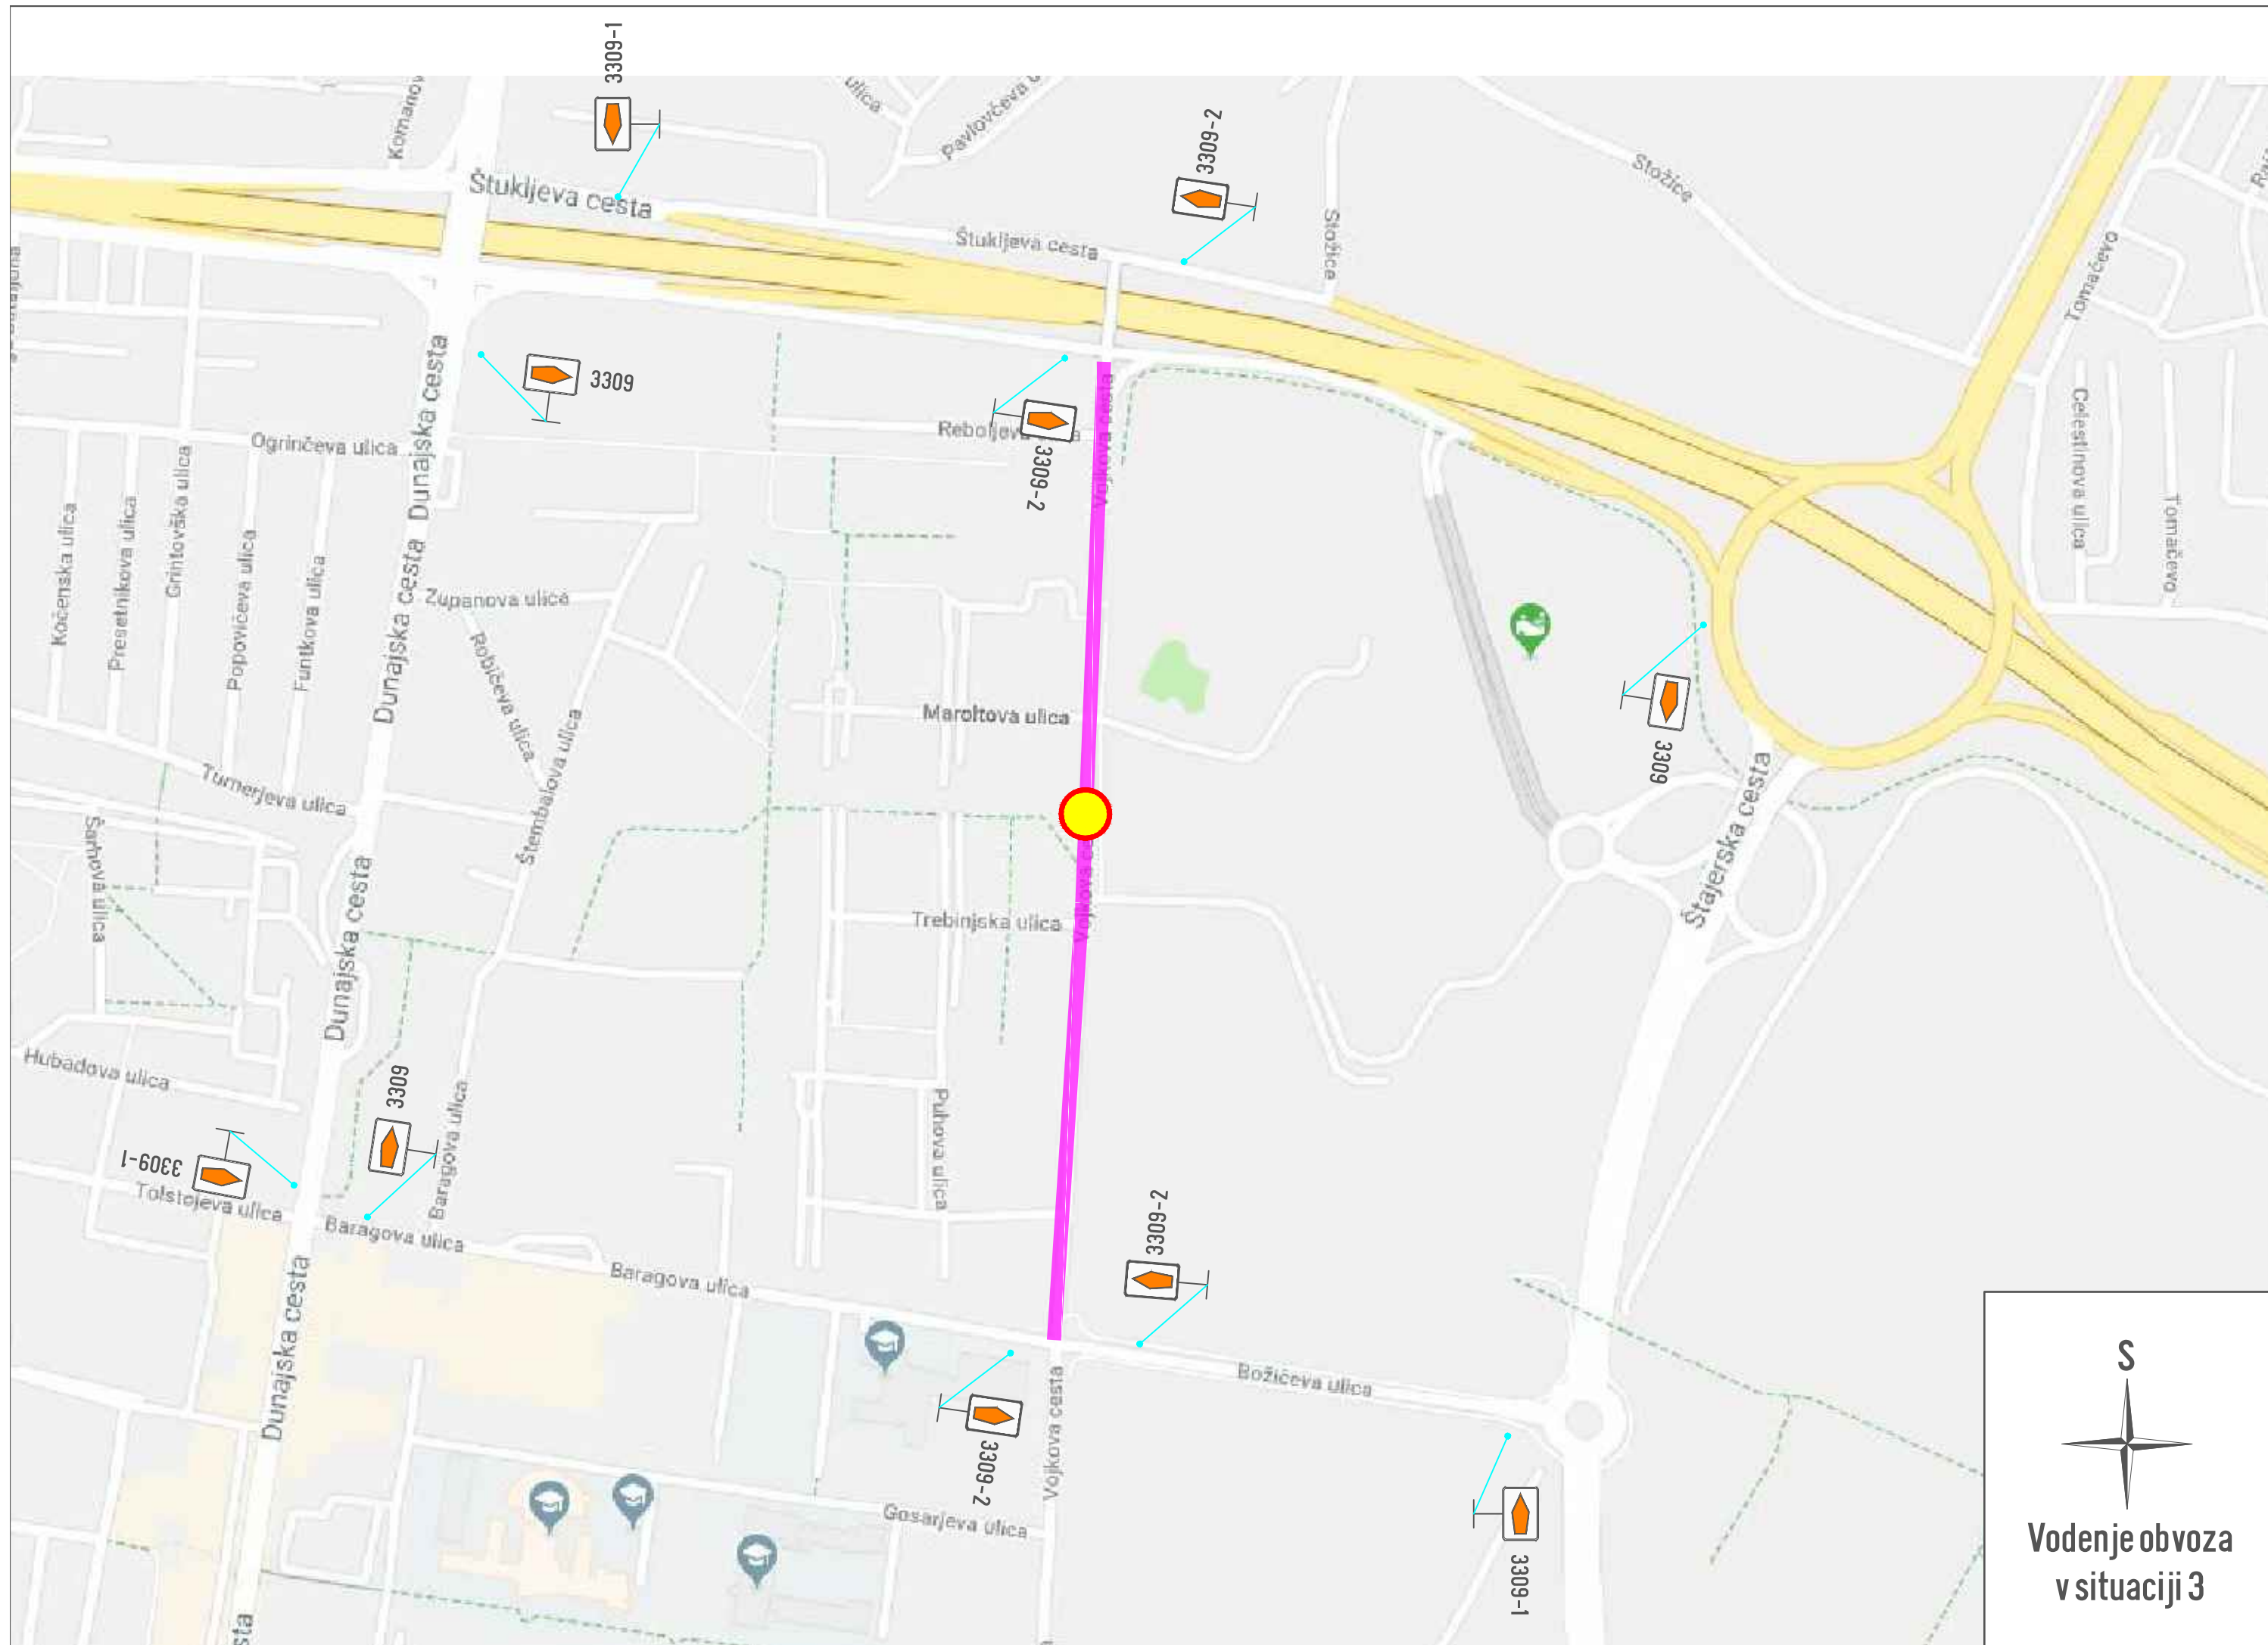

Vodenje obvoza
v situaciji 3